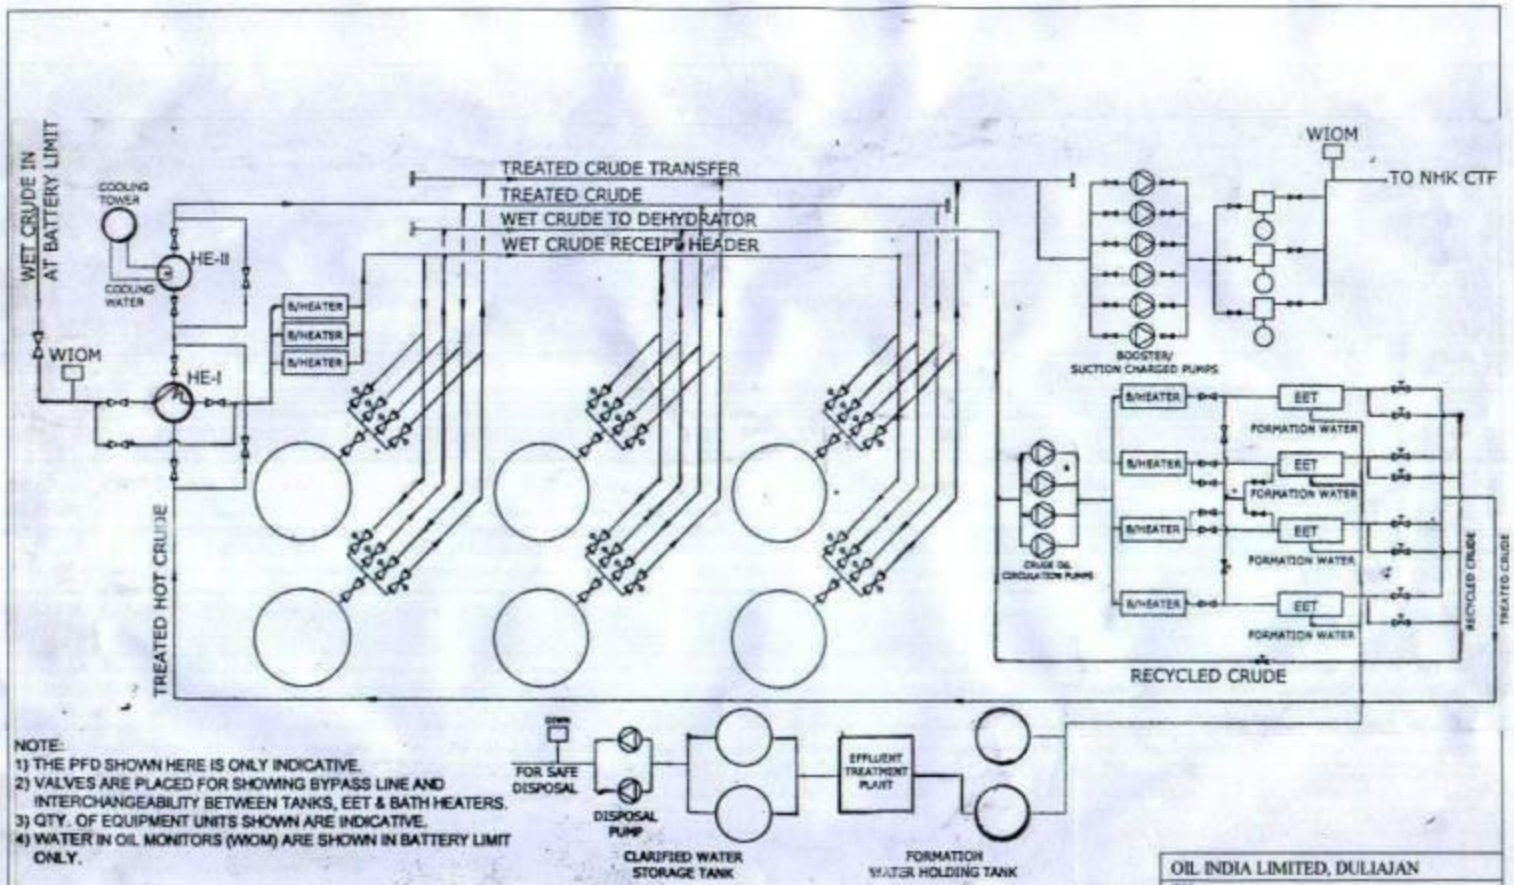

NOTE:
1) THE PFD SHOWN HERE IS ONLY INDICATIVE.
2) VALVES ARE PLACED FOR SHOWING BYPASS LINE AND INTERCHANGEABILITY BETWEEN TANKS, EET & BATH HEATERS.
3) QTY. OF EQUIPMENT UNITS SHOWN ARE INDICATIVE.
4) WATER IN OIL MONITORS (WIOM) ARE SHOWN IN BATTERY LIMIT ONLY.

OIL INDIA LIMITED, DULIAJAN	
Title Process Flow Diagram of Secondary Tank Farm with Dehydration Facility	
ENVIROTECH CONSULTANTS PVT. LTD.	
Scale	Fig. No. 3.2